


KEYNOTE:

1 THIS PARKING SPACE IS ASSIGNED PARKING SPOT FOR RESIDENT.

2 EXISTING DESIGNATED HISTORICAL BUILDING WILL NOT BE IMPACTED BY THE SCOPE OF WORK

NEW 400A 208/120V, 3Ø, 4W NEMA 3R SWITCHBOARD "EVO" (26"X38") WITH SERVICE DISCONNECT AND METER, MOUNTED ON CONCRETE PAD NEW CONCRETE PAD; REFER TO SHEET E001 FOR MORE INFOAMTION

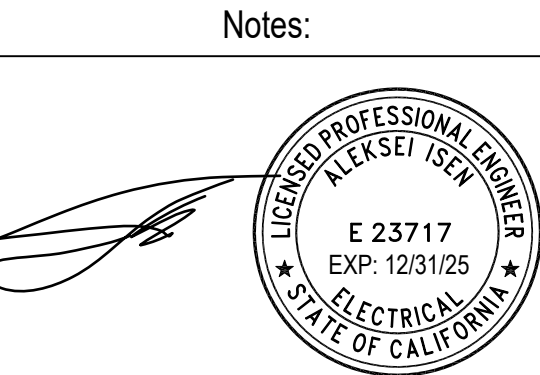

SDG&E PROJECT #
E- 220120



1/23/2025, 10:31:06 AM
PRJ-1123628
Diego Garcia

MATTHEW VOORHEIS

Matthew Voorheis

C-10 LICENSE
CSLB-1053768

3			
2	CITY COMMENTS	JP	10/30/24
1	CITY COMMENTS	JP	10/24/24
REV:	DESCRIPTION:	BY:	DATE:
STATUS:			



EVERCHARGE

450 LAMBERT AVE
PALO ALTO, CA 94306


SITE: THE EGYPTIAN

3812 PARK BLVD,
SAN DIEGO, CA 92103

PROJECT NUMBER:	24008
SHEET NAME	EVSE PLAN PARKING LEVEL P1
SCALE:	AS SHOWN
DATE:	04/16/2024
DRAWN:	JP
CHECKED:	JP


SHEET NUMBER:

E003

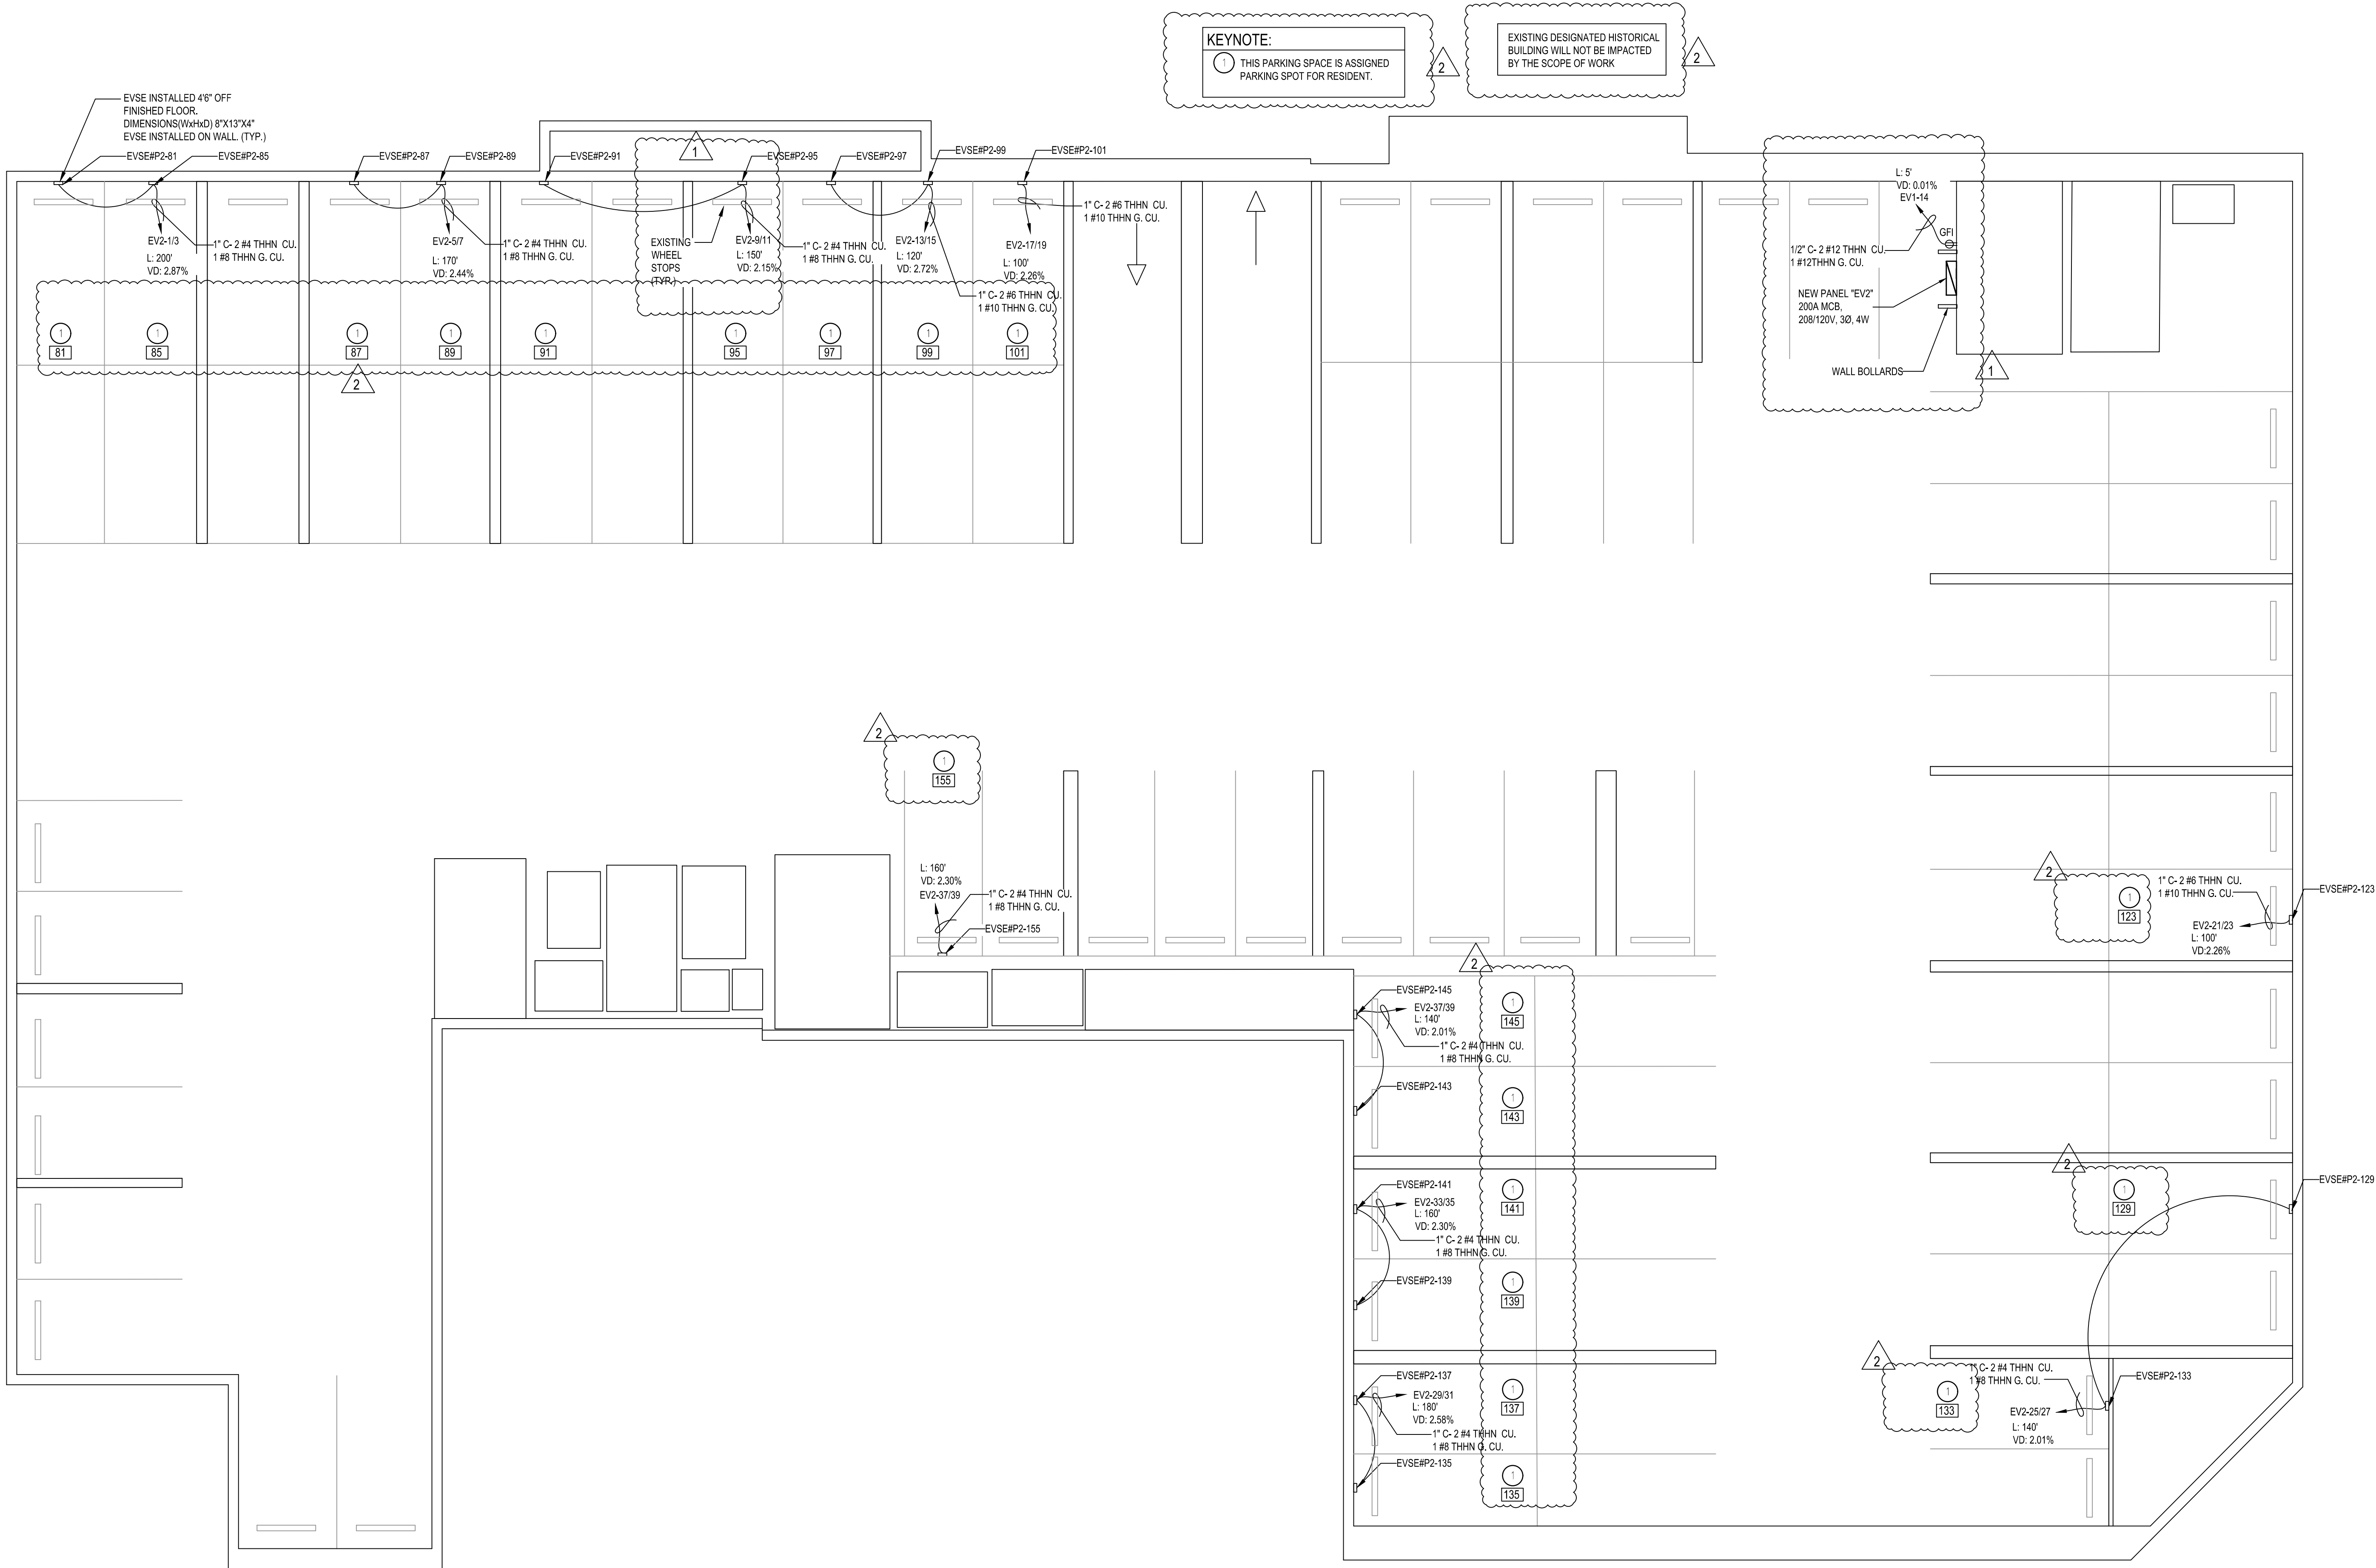


1 EVSE PLAN - PARKING LEVEL P2
SCALE: 1/8"=1'-0"

Notes:

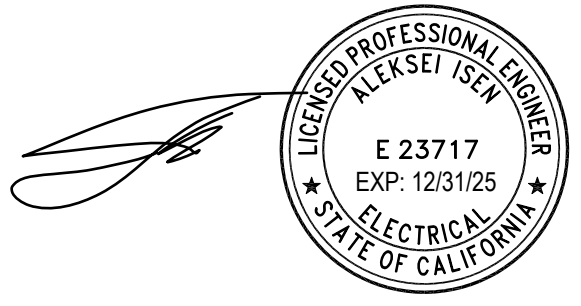

SDG&E PROJECT #
E- 220120


This set of plans and specifications shall be kept on file and the construction of work at all times during which work authorized by these plans is in progress, and that the same shall be the official specifications. It is intended to change, modify, or alter the approved plans and specifications without authorization of the building official. The responsibility for the construction of the work shall be held to the extent that the building official approves the construction of any work, construction, or material, and not construction.



1/23/2025, 10:31:06 AM
PRJ-1123628
Diego Garcia

MATTHEW VOORHEIS
Matthew Voorheis
C-10 LICENSE
CSLB-1053768

3			
2	CITY COMMENTS	JP	10/30/24
1	CITY COMMENTS	JP	10/24/24
REV:	DESCRIPTION:	BY:	DATE:
STATUS:			



EVERCHARGE
450 LAMBERT AVE
PALO ALTO, CA 94306

SITE: THE EGYPTIAN
3812 PARK BLVD,
SAN DIEGO, CA 92103

PROJECT NUMBER: 24008
SHEET NAME: EVSE PLAN PARKING LEVEL P2
SCALE: AS SHOWN DATE: 04/16/2024 DRAWN: JP CHECKED: JP

SHEET NUMBER:
E004